A1

Legend

—10.80m— Proposed Major Contour

—10.80m— Proposed Minor Contour

Notes

1. All dimensions are in metres unless stated otherwise. All levels are in metres above Ordnance Datum (AOD). Do not scale from this drawing.

2. The topographical survey information shown on this drawing is based on survey information provided by John Vincent Surveys Ltd, undertaken in September 2019 and additional survey areas undertaken by Gwalia Surveyors in June 2021. No responsibility is taken for the accuracy of the survey information.

3. Proposed contours are shown at 50mm intervals.

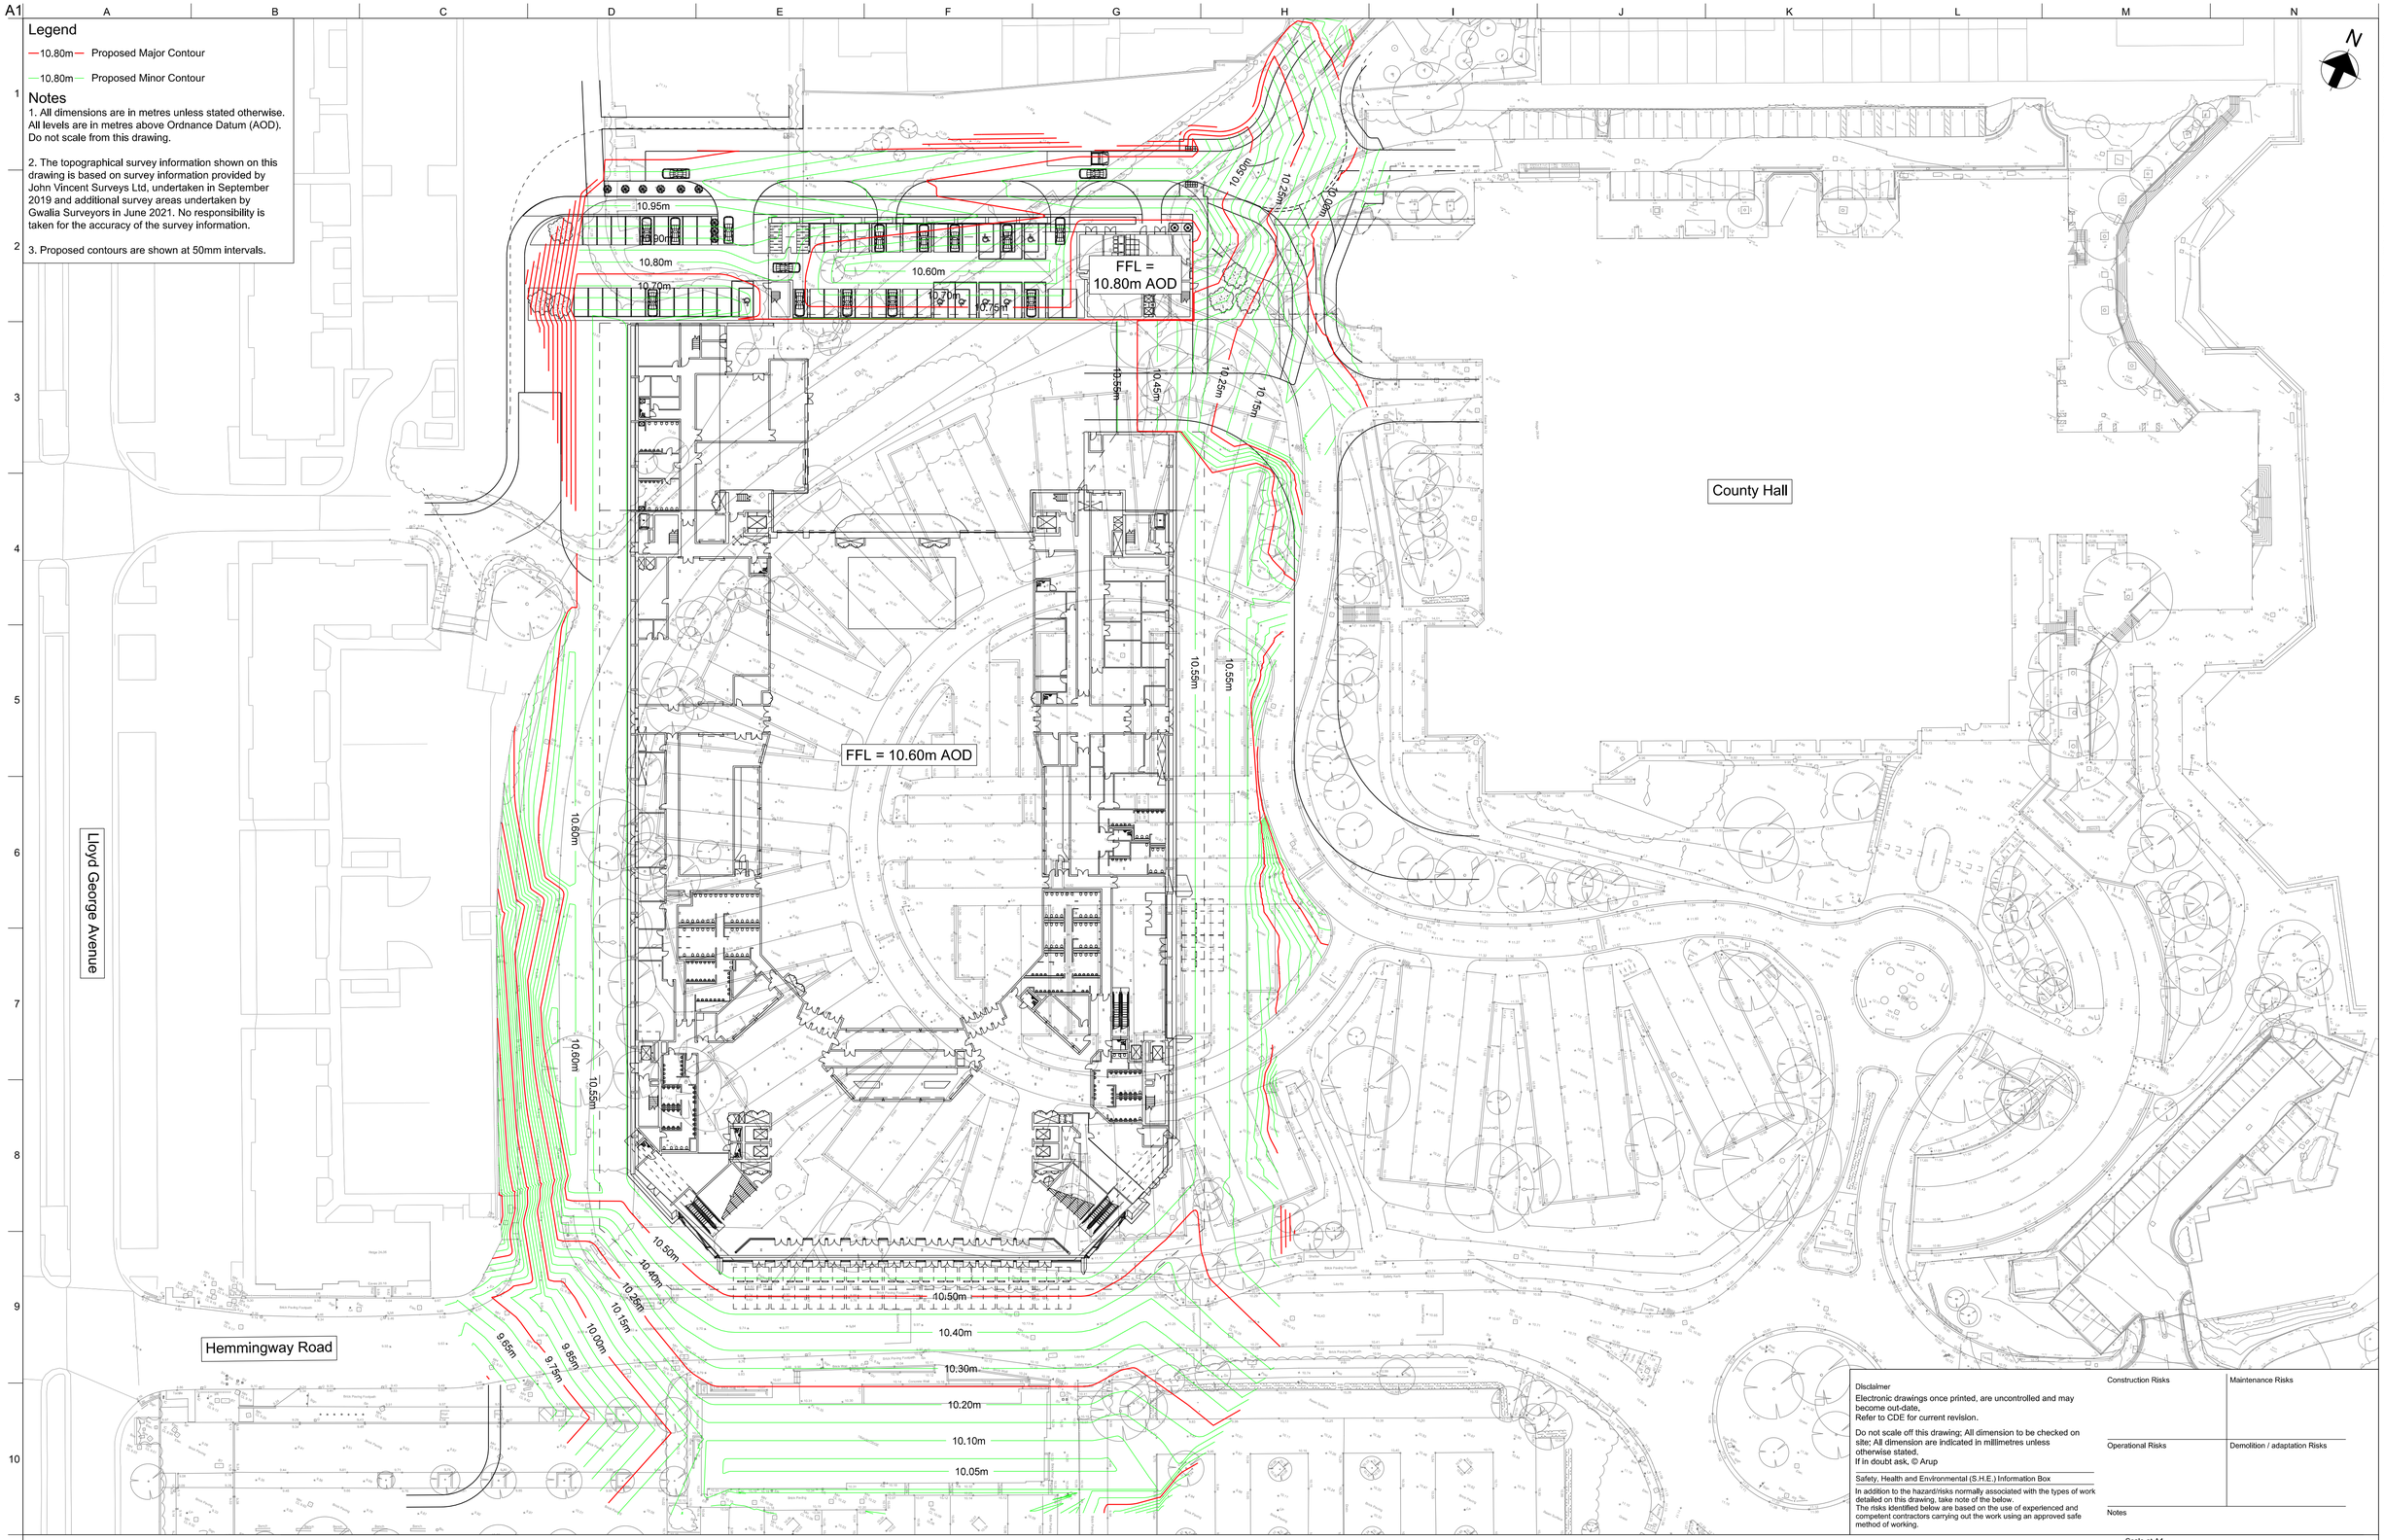

J:\281000\281124-00\4 Internal Project Data\4-30 Drawings\4-31 Issue drawings\CAH-ARP-AX-XX-DR-C-80-2100.dgn

Disclaimer

Electronic drawings once printed, are uncontrolled and may become out-date,
Refer to CDE for current revision.

Do not scale off this drawing; All dimension to be checked on site; All dimension are indicated in millimetres unless otherwise stated.
If in doubt ask, © Arup

Safety, Health and Environmental (S.H.E.) Information Box

In addition to the hazard/risks normally associated with the types of work detailed on this drawing, take note of the below.
The risks identified below are based on the use of experienced and competent contractors carrying out the work using an approved safe method of working.

Construction Risks	Maintenance Risks
Operational Risks	Demolition / adaptation Risks
Notes	

ARUP

4 Pierhead St, Capital Waterside
Cardiff, CF10 4QP
T +44(0)29 20473727 F +44(0)29 20472277
www.arup.com

Issue	Date	Revision Description
P01	12/08/21	Issued for Information

Record of Revisions

Client: ROBERTSON

Operators: LIVE NATION ENTERTAINMENT; OVG OAK VIEW GROUP

Lead Designer: HOK International Ltd. Qube, 90 Whitfield Street London W1T 4EZ United Kingdom t +44 (0)20 7636 2006 f +44 (0)20 7636 1987

Project Title: Cardiff Arena & Hotel

Key Plan

Drawing Title: Proposed Finished Levels

Scale at A1: 1:500

Role: Civils

Drawn By	Checked By	Approved By
CB	RV	JS

Purpose of Issue: Information

Project No	Rev
281124	P01

ID: CAH-ARP-AX-XX-DR-C-90-2100

Do not scale

© Arup