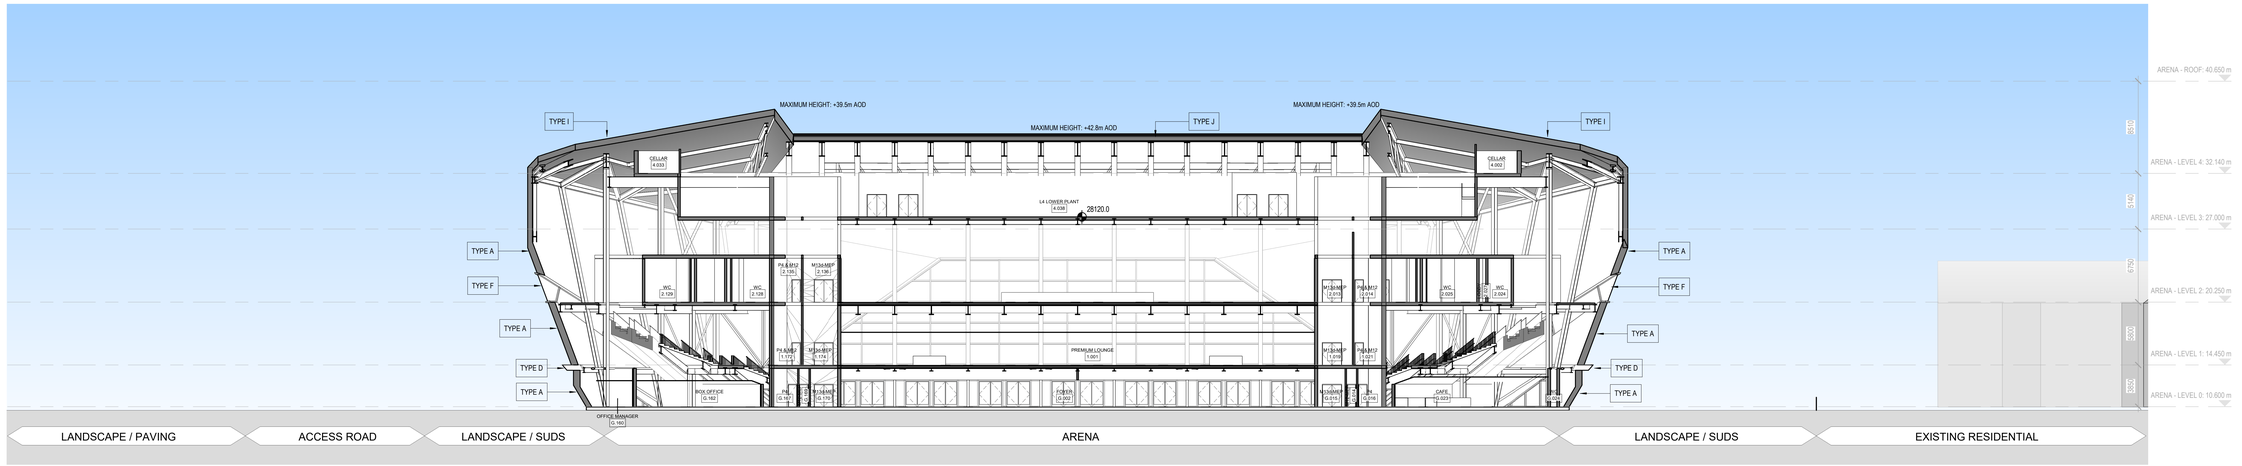

1 ARENA EAST WEST CROSS SECTION - ENTRANCE FOYER
1 : 200

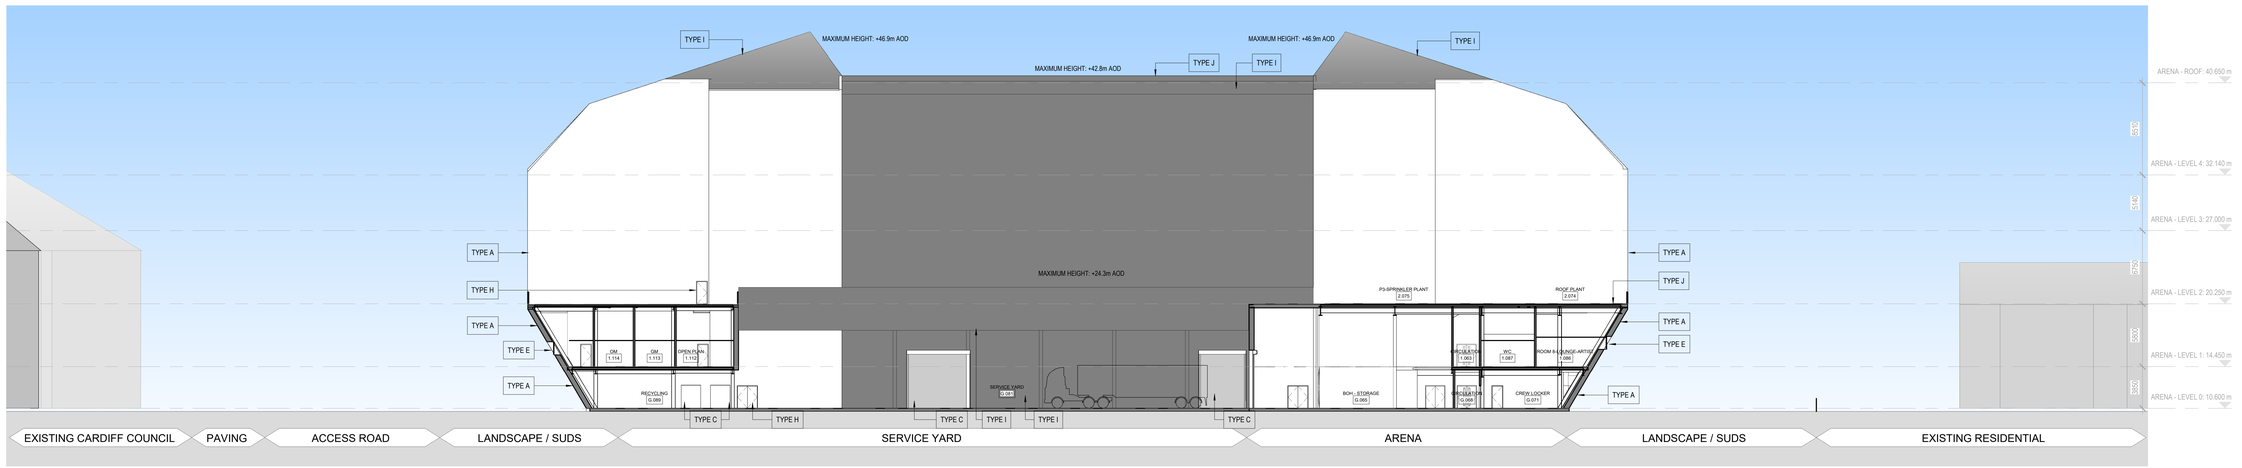

2 ARENA EAST WEST CROSS SECTION - SERVICE YARD
1 : 200

0 1 5 10 M

26/08/2021 16:19:00

ROBERTSON

Project
Cardiff Arena

Prepared For
Robertson Property Ltd.

HOK International Ltd.
Qube, 90 Whitfield Street
London W1T 4EZ United Kingdom
t +44 (0)20 7636 2006
f +44 (0)20 7636 1987

All reproduction & intellectual property rights reserved © 2021

In Association with

Arup

8-13 Fitzroy St, Bloomsbury,
London W1T 4BQ

KEY:

FULL PLANNING APPLICATION BOUNDARY

FACADE KEY:

TYPE A	PROFILED METAL CLADDING
TYPE B	PPC METAL LOUVRES - DARK GREY
TYPE C	PPC METAL ROLLERSHUTTER
TYPE D	METAL CANOPY
TYPE E	UNITIZED GLAZING SYSTEM
TYPE F	CURTAIN WALL GLAZING SYSTEM
TYPE G	GLAZED ENTRANCE DOORS
TYPE H	PPC METAL DOORS/ LOUVRE
TYPE I	KALZIP STANDING SEAM ROOF
TYPE J	CONCRETE PAVIOURS TO ROOF

ENTRANCE SIGNAGE ABOVE DOORS

NOTES:
1. For Hotel Full Planning Application Drawings refer to Drawings with the Prefix CAH-HOK-HX and Drawings 9902 to 9912
2. For LED feature facade lighting locations please refer to the Design and Access Statement
3. Final Landscape Information will be included for Planning Submission

Key Plan

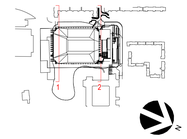

Site verify all dimensions prior to construction
Report all discrepancies to HOK immediately
This drawing is to be read in conjunction with all relevant documents and drawings

Rev.	Description	Date
P01	DRAFT PLANNING ISSUE	06/08/2021
P02	DRAFT PLANNING SUBMISSION	26/08/2021

Drawn by: JM
Reviewed by: FS
Approved by: MK
Scale @ A0: 1 : 200

Project No: 20.33063.00

Sheet Title

ARENA SECTIONS - EAST WEST CROSS SECTIONS

Original drawing is A0. Do not scale contents of this drawing.

Sheet Number
CAH-HOK-AX-ZZ-DR-A-00-9912

Status: Planning
Revision: P02