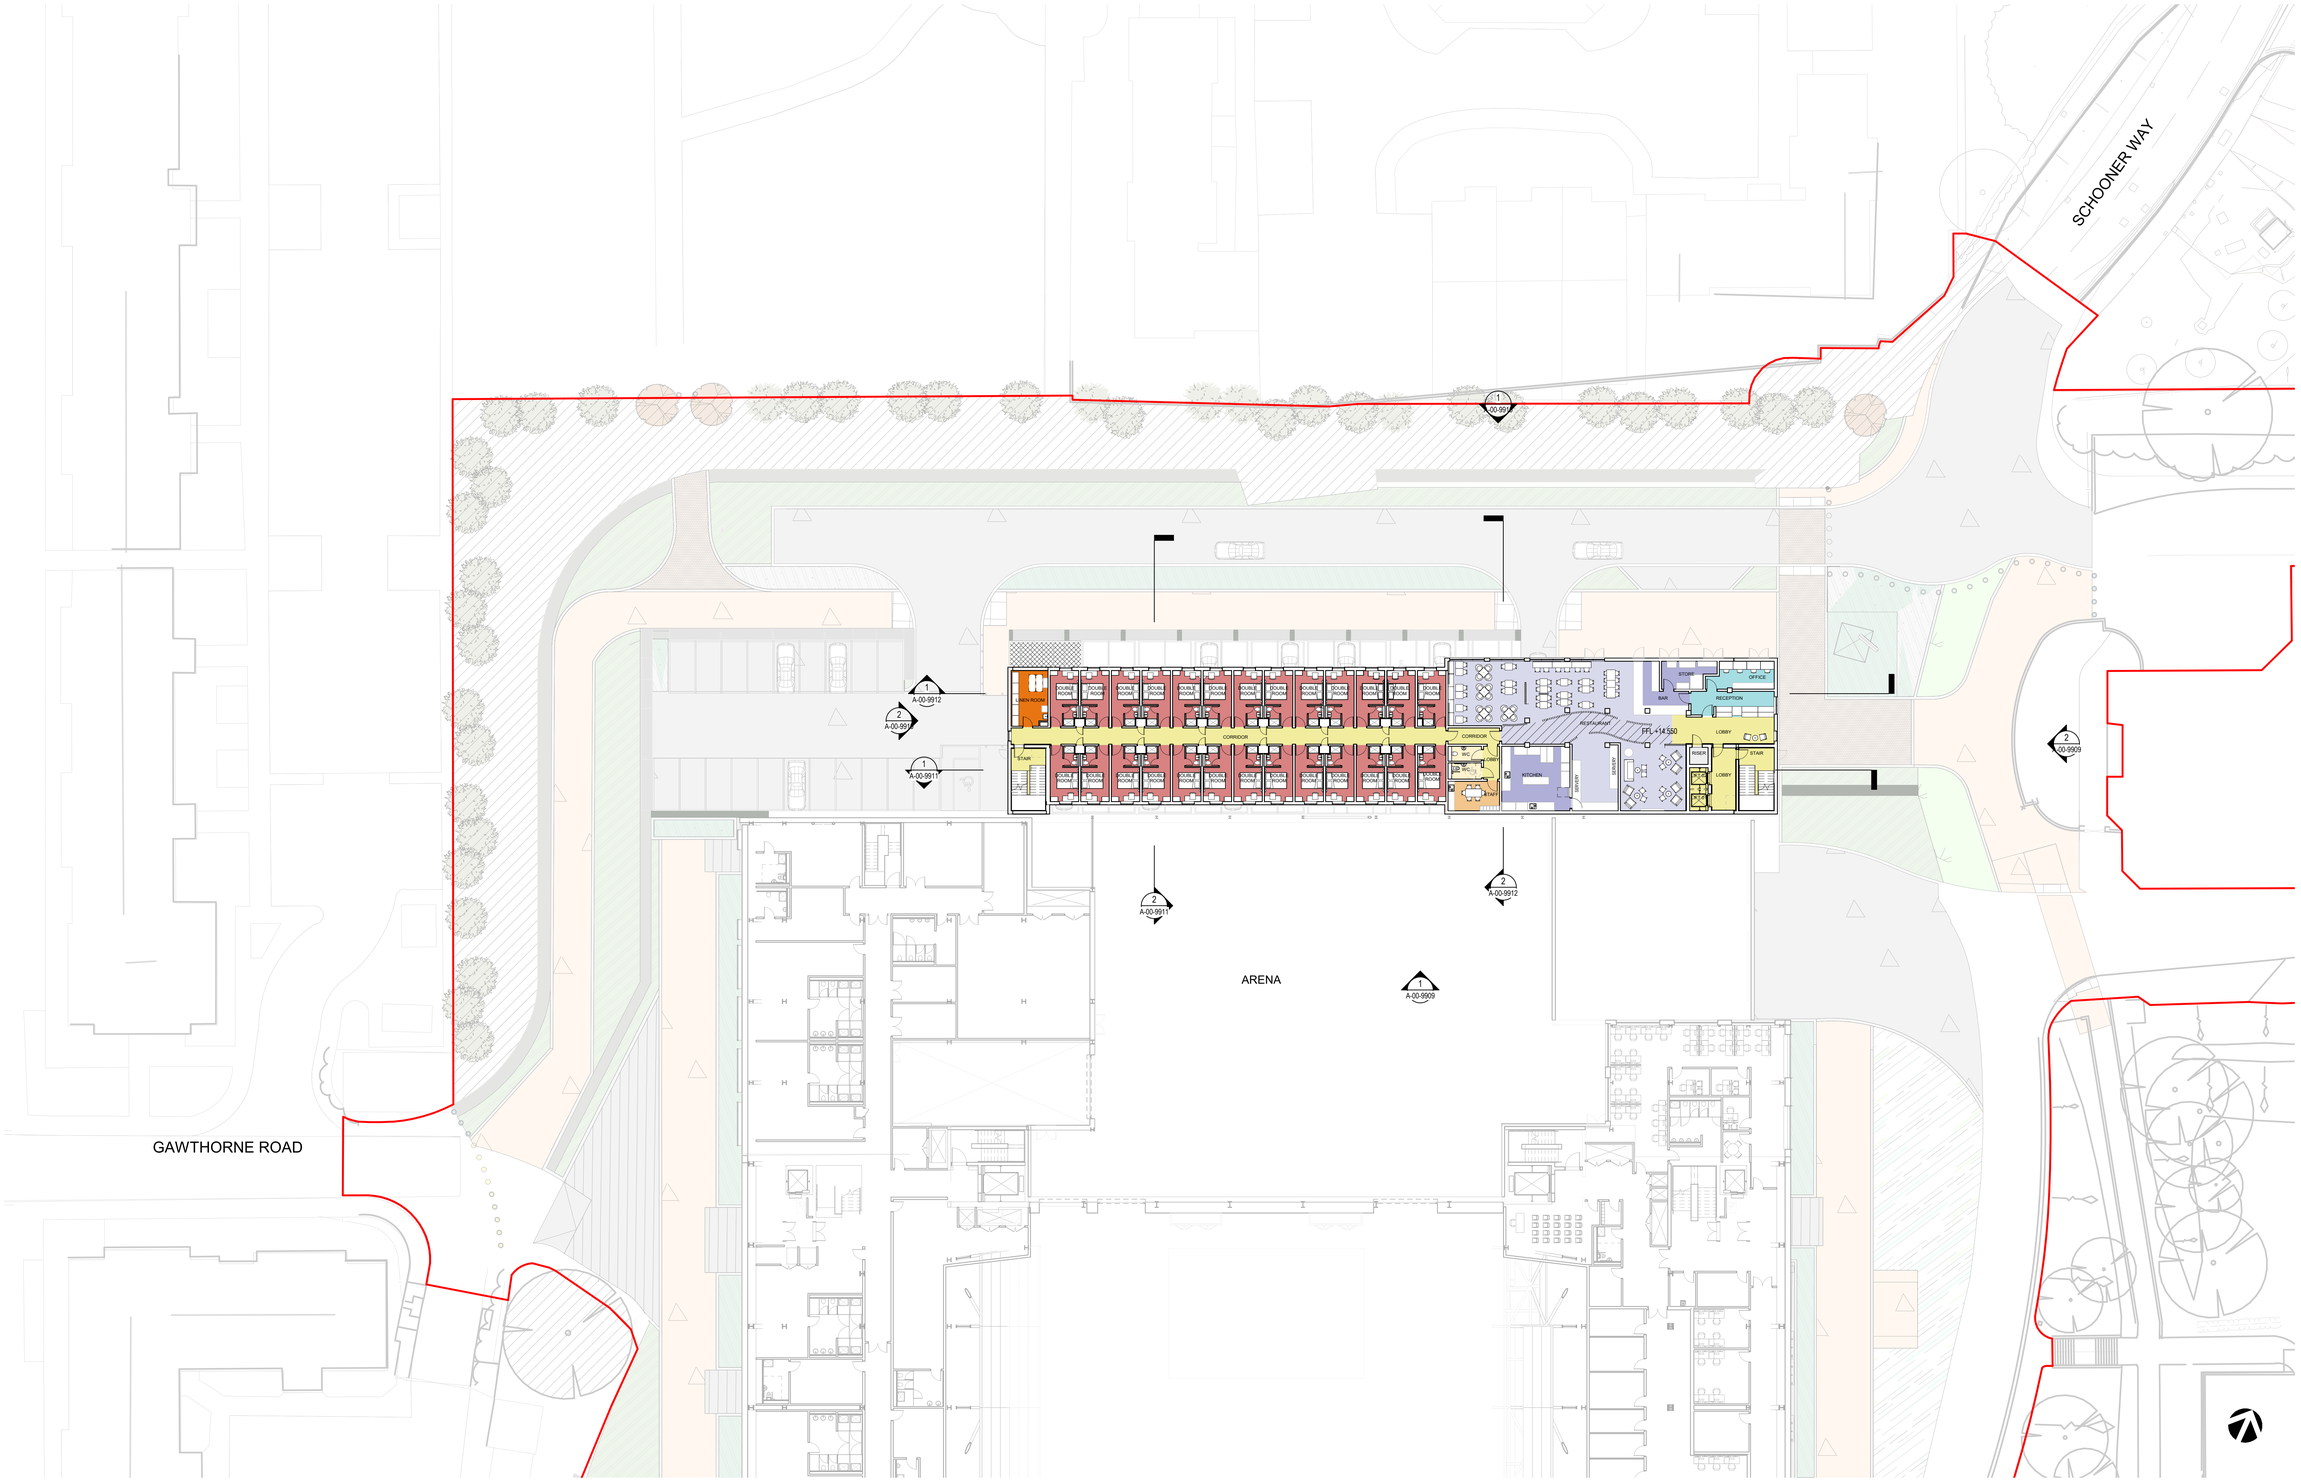

ROBERTSON

Project
Cardiff Hotel

Prepared For
Robertson Property Ltd.

HOK International Ltd.
Qube, 90 Whitfield Street
London W1T 4EZ United Kingdom
t +44 (0)20 7636 2006
f +44 (0)20 7636 1987

All reproduction & intellectual property rights reserved © 2021

In Association with

Arup

8-13 Fitzroy St, Bloomsbury,
London W1T 4BQ

KEY

FULL PLANNING APPLICATION BOUNDARY

ENTRANCE

ENTRANCE FACILITIES

CIRCULATION

ANCILLARY FACILITIES

LINEN ROOMS

REFUSE STORE

STAFF FACILITIES

WC

PLANT

CAR PARK

CATERING

RESTAURANT

RESTAURANT FACILITIES

STANDARD BEDROOMS (143 TOTAL)

DOUBLE SHOWER ROOMS: 104

FAMILY ROOMS: 32

ACCESSIBLE ROOMS: 7

NOTE: TOTAL KEYS: 182

NOTE:
1. For Arena Full Planning Application Drawings refer to Drawings with the Prefix CAH-HOK-AX and Drawings 9900 to 9912

Key Plan

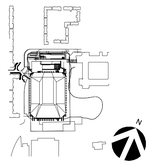

Site verify all dimensions prior to construction
Report all discrepancies to HOK immediately
This drawing is to be read in conjunction with all relevant documents and drawings

Rev.	Description	Date
P01	DRAFT PLANNING ISSUE	13/08/2021
P02	DRAFT PLANNING SUBMISSION	26/08/2021

Drawn by: EC
Reviewed by: FS
Approved by: MK
Scale @ A0: 1 : 200

Project No: 20.33063.00

Sheet Title

HOTEL GA - LEVEL 1

Original drawing is A0. Do not scale contents of this drawing.

Sheet Number
CAH-HOK-HX-01-DR-A-00-9903

Status: Planning
Revision: P02

0 1 5 10 M

26/08/2021 16:24:14